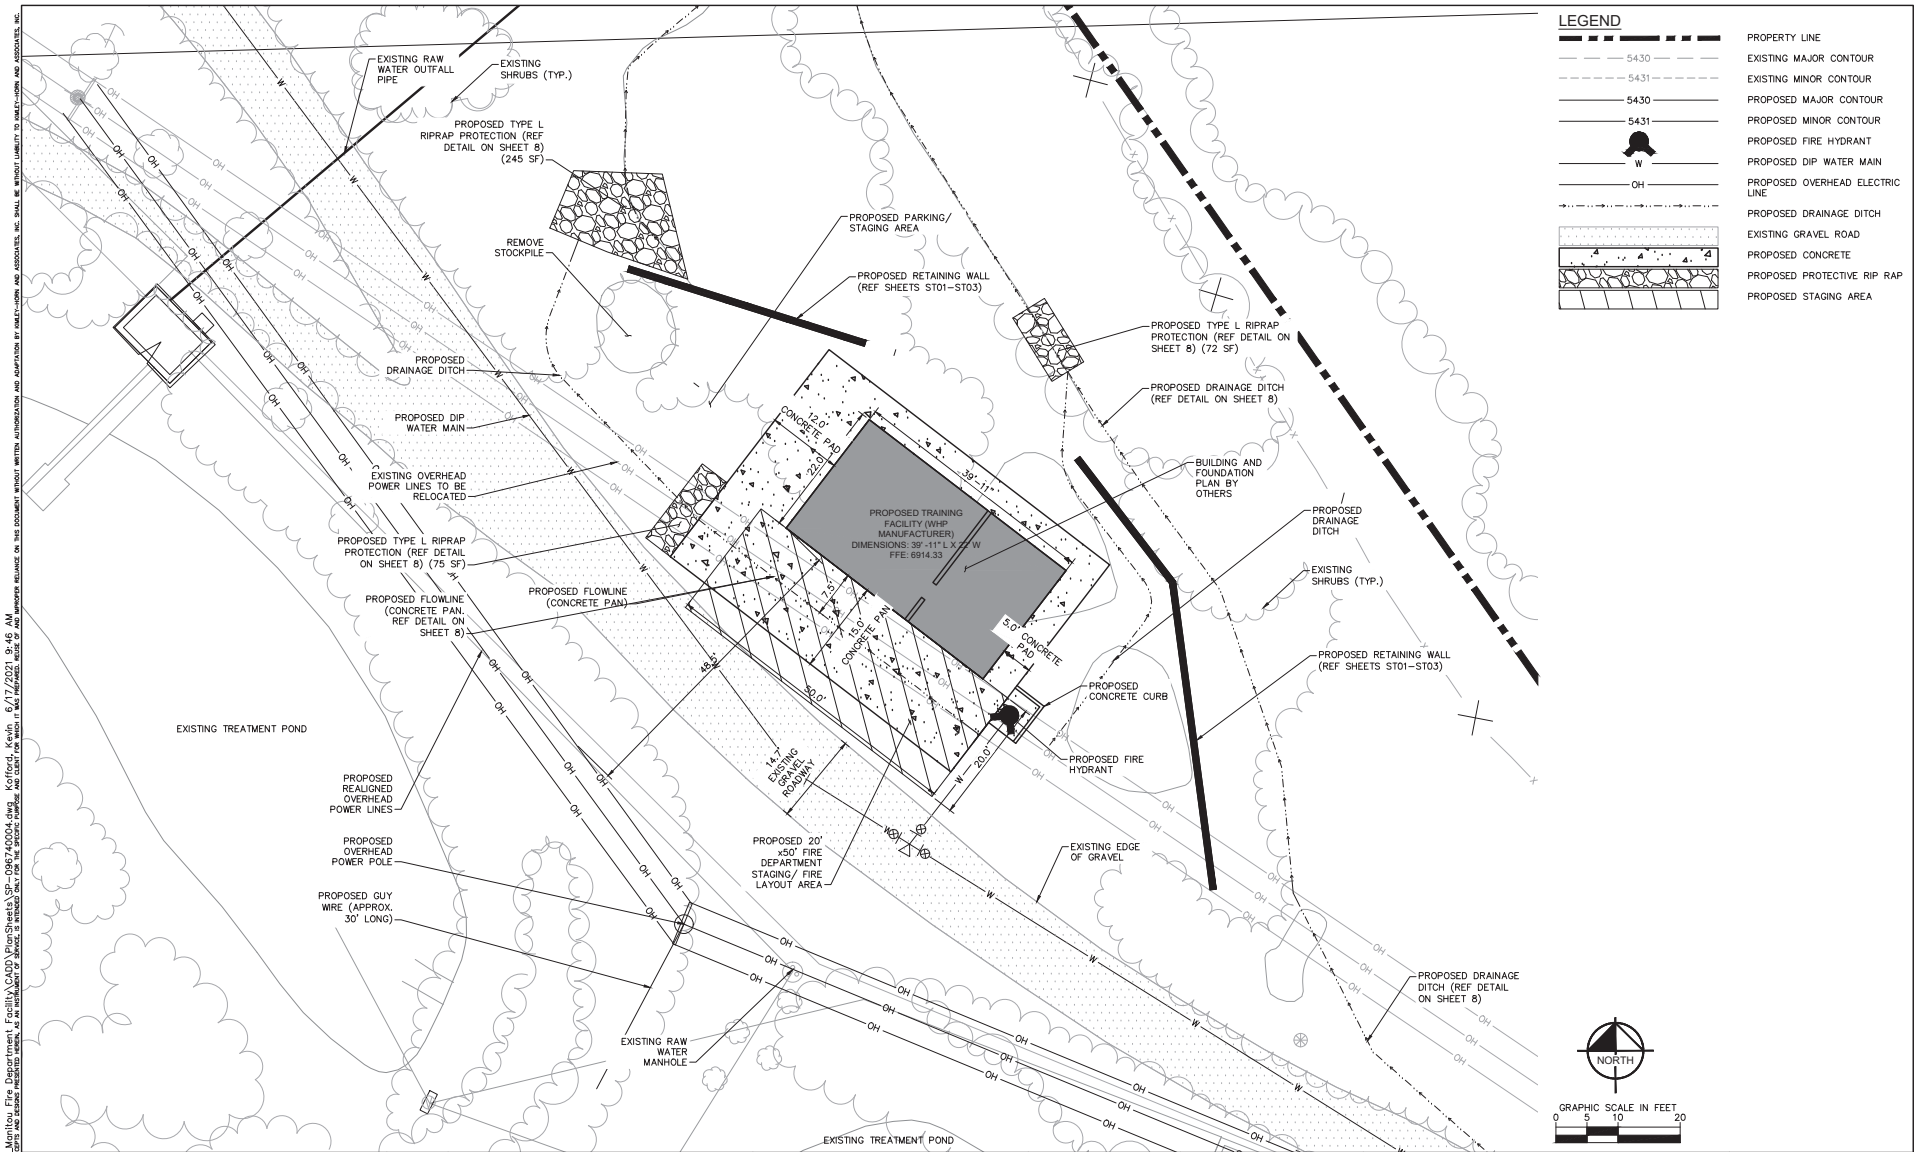

PRINT DATE: June 17, 2021

DRAWING FILE NAME: SP–096740004.dwg

Kimley»Horn
KIMLEY–HORN AND ASSOCIATES, INC.
2 NORTH NEVADA AVENUE
SUITE 300
COLORADO SPRINGS, COLORADO 80903
(719) 453–0180

INDEX OF REVISIONS

Historic MANITOU SPRINGS
CITY PLANNING & PUBLIC WORKS
606 MANITOU AVENUE
MANITOU SPRINGS, CO 80829
PHONE:(719) 685–5481
FAX:(719) 685–5233

AS CONSTRUCTED

NO REVISIONS:

REVISED:

VOID:

MANITOU FIRE TRAINING FACILITY CONSTRUCTION DOCUMENTS SITE PLAN

DESIGNER: KRK

DETAILER: KRK

SHEET SUBSET: SITE PLAN

SUBSET SHEET: 1 OF 1

PROJECT NO. 096740004

3

K:\COS_Civil\096740004–Manitou Fire Department Facility\CADD\PlanSheets\SP–096740004.dwg, Kolford, Kevin 6/17/2021 9:46 AM
THE CONTENTS OF THIS DRAWING SET ARE COPYRIGHTED BY KIMLEY–HORN AND ASSOCIATES, INC. AND SHALL NOT BE REPRODUCED, USED OR MODIFIED WITHOUT WRITTEN AUTHORIZATION AND ADAPTATION BY KIMLEY–HORN AND ASSOCIATES, INC. SHALL BE WITHOUT LIABILITY TO KIMLEY–HORN AND ASSOCIATES, INC.